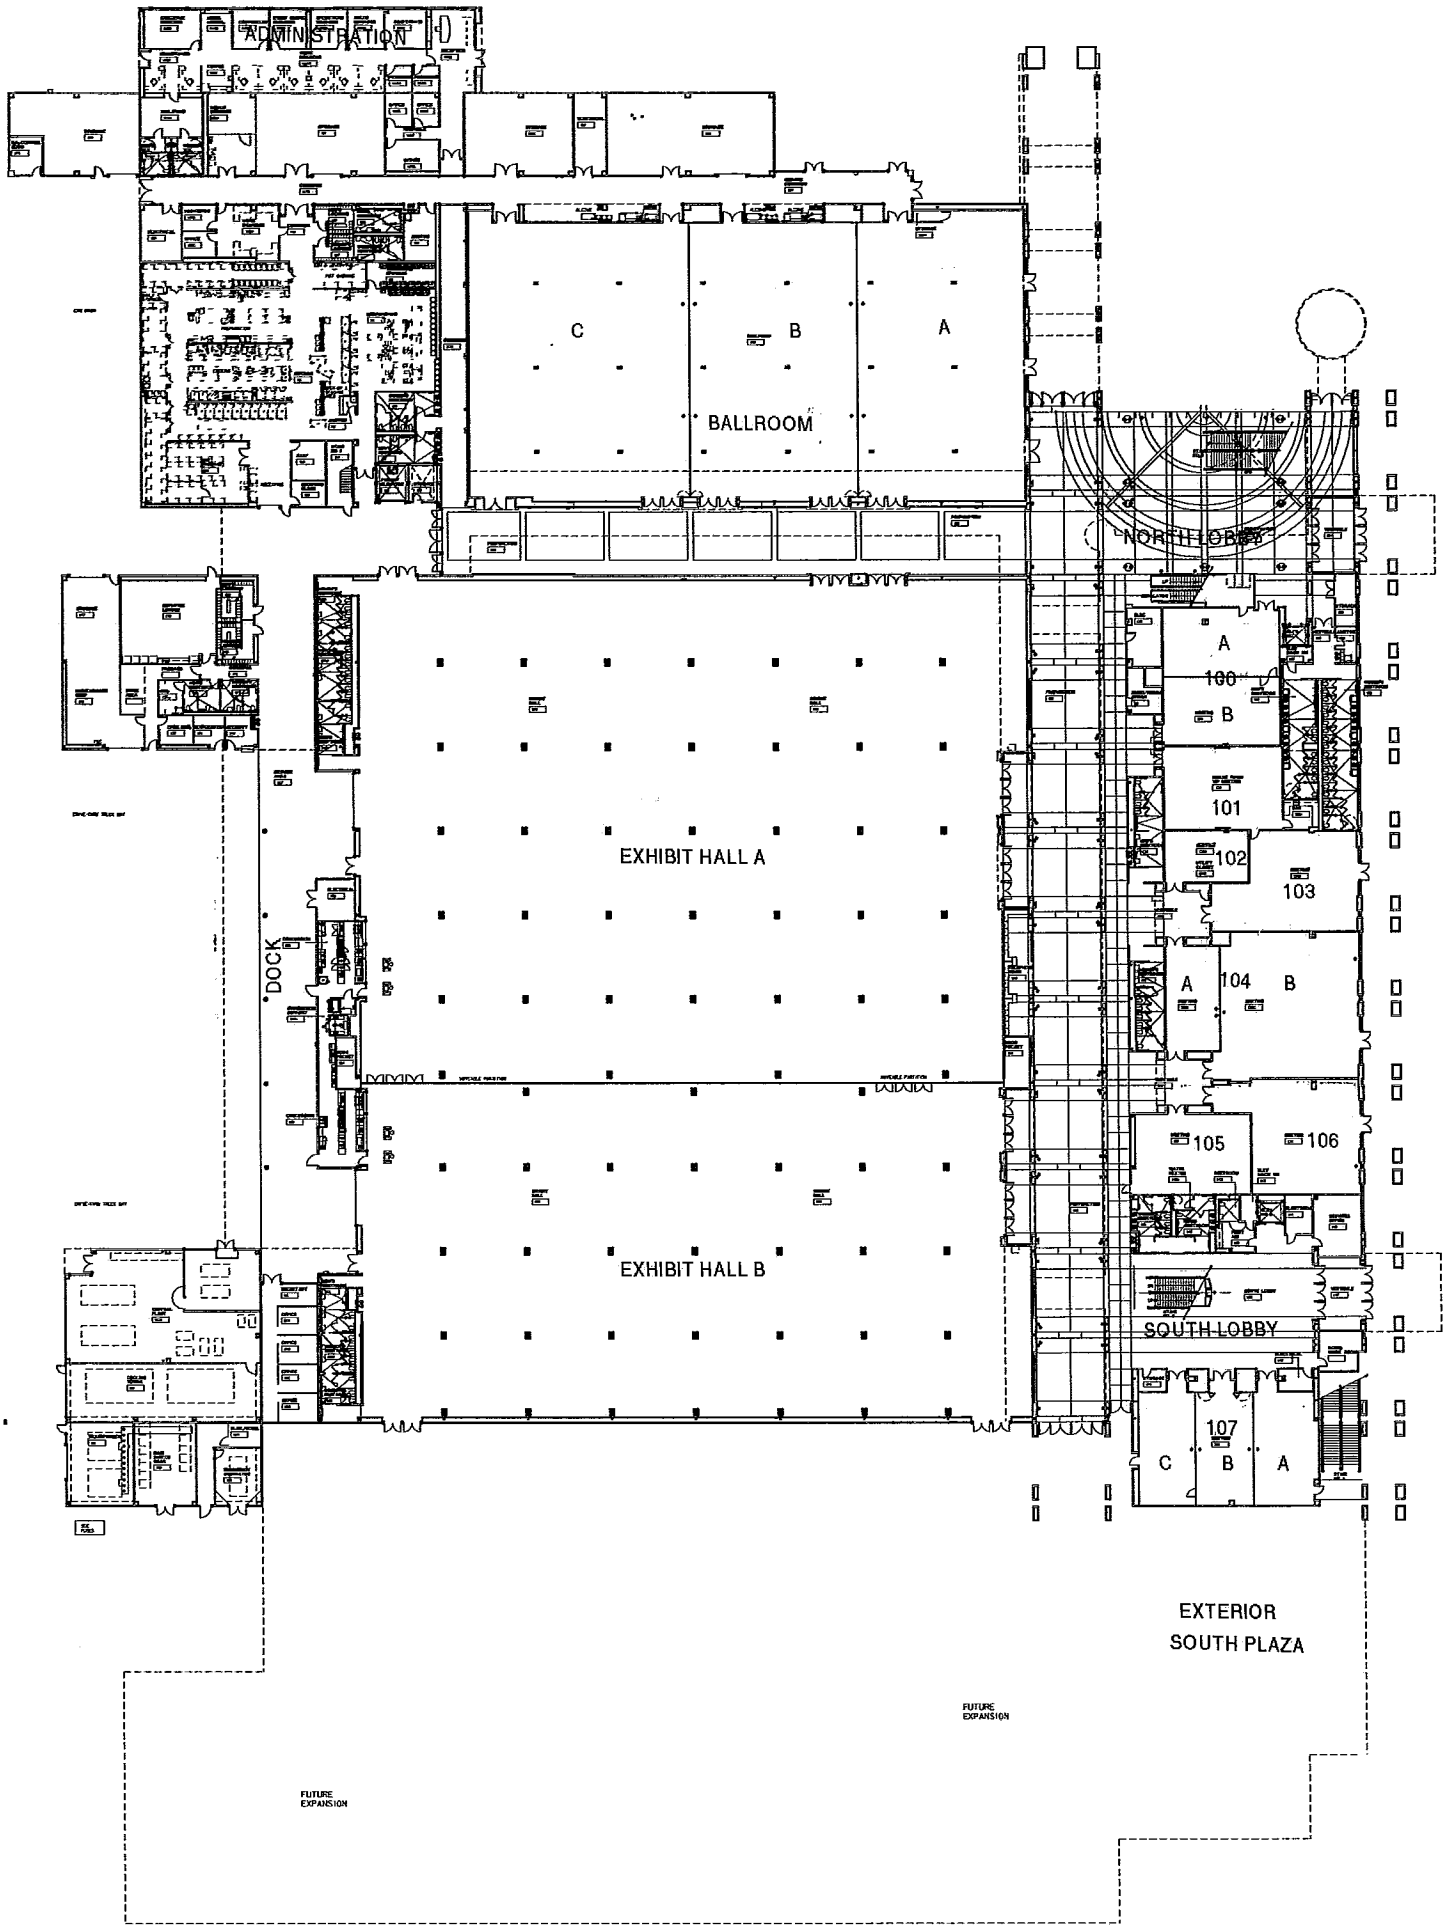
ADMINISTRATION
C
B
A
BALLROOM
NORTH LOBBY
A
100
B
101
102
103
A
104
B
105
106
EXHIBIT HALL A
DOCK
EXHIBIT HALL B
SOUTH LOBBY
107
C
B
A
EXTERIOR
SOUTH PLAZA
FUTURE
EXPANSION
FUTURE
EXPANSION

FIRST FLOOR